


# ELM AVENUE WEST

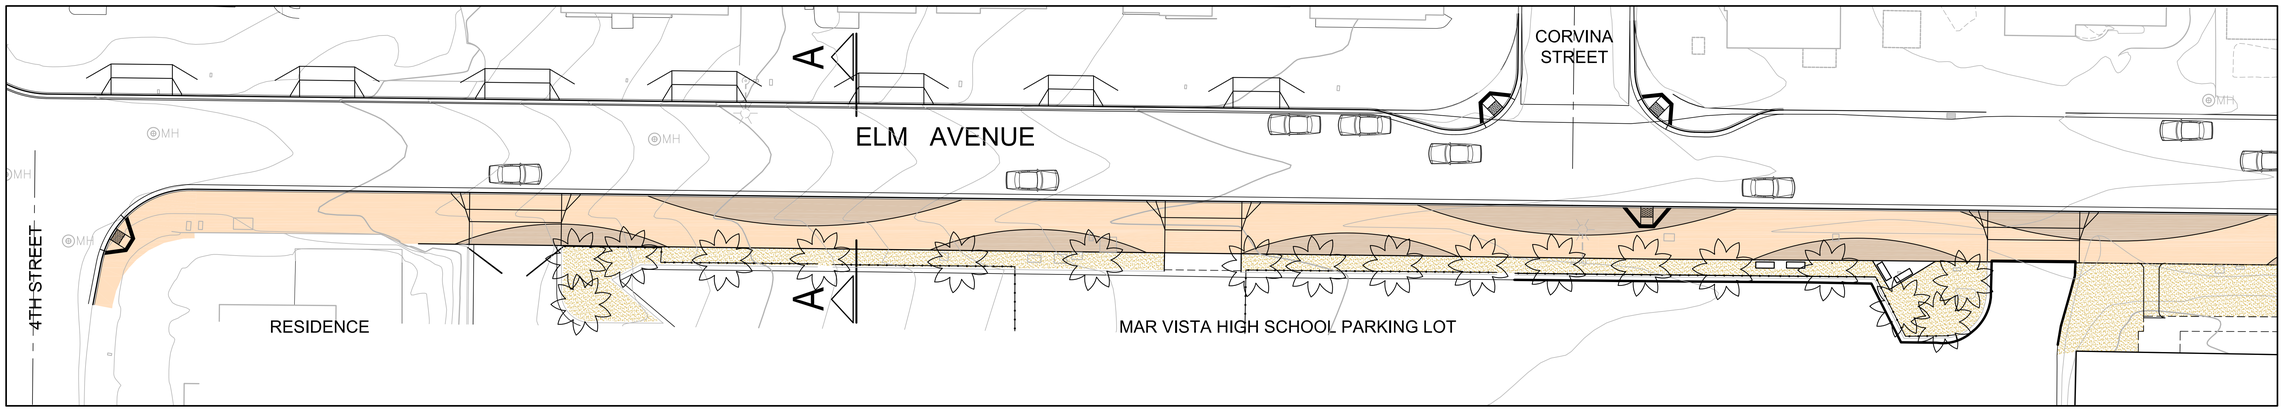


# ELM AVENUE CENTRAL




# ELM AVENUE EAST

THIS DRAWING IS A GRAPHIC REPRESENTATION OF THE APPROVED CONCEPT PLAN FOR THE SUBJECT PROJECT. UNDER NO CIRCUMSTANCES SHOULD THE DRAWING BE USED FOR CONSTRUCTION PURPOSES.

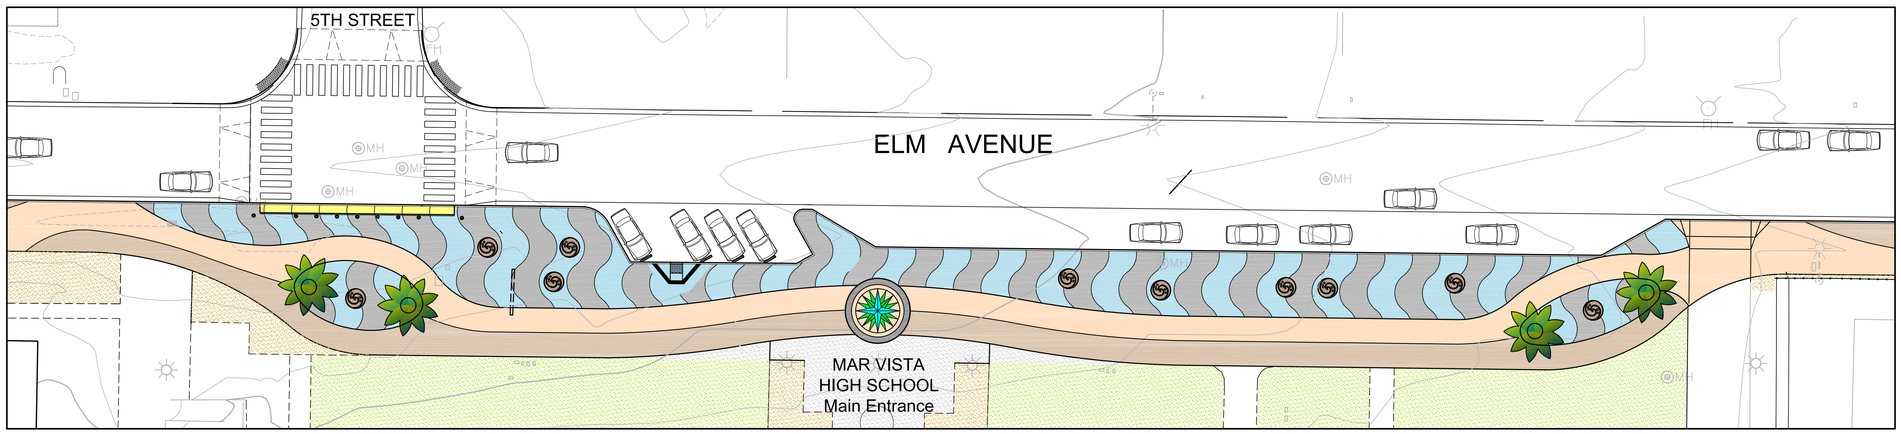


KEY MAP

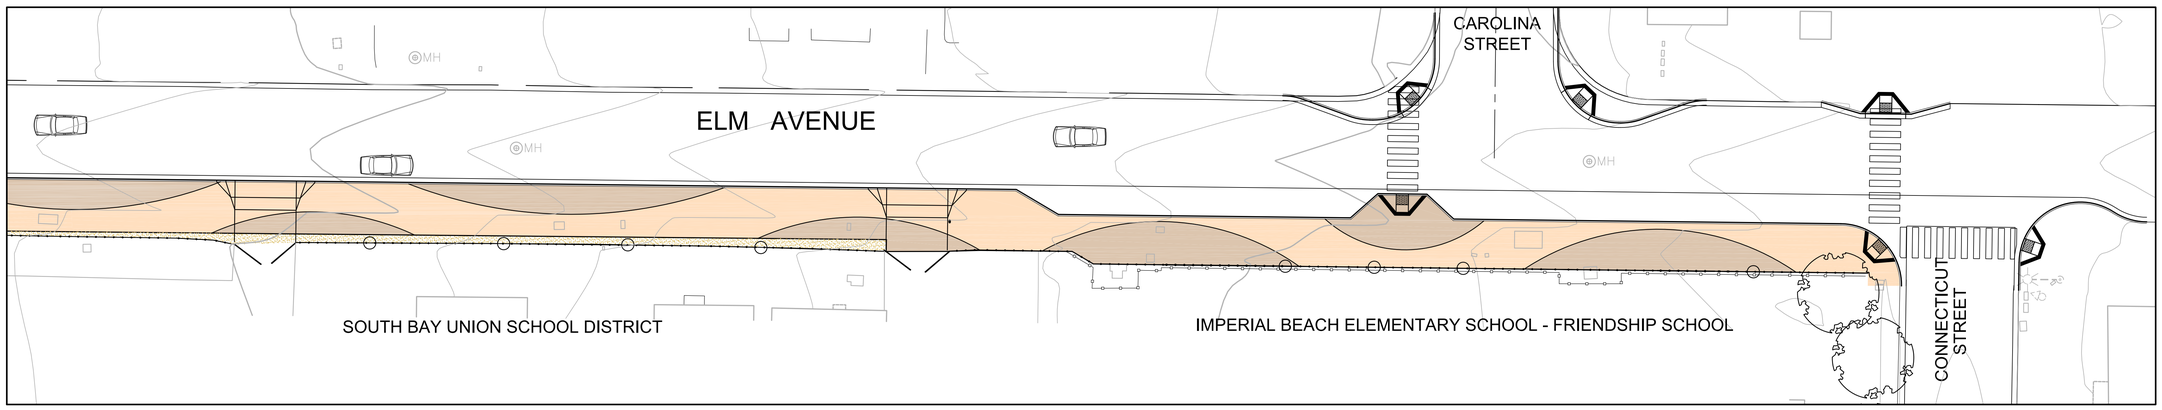NORTH

SCALE: 1" = 20'-0"

# ELM AVENUE IMPROVEMENT PROJECT

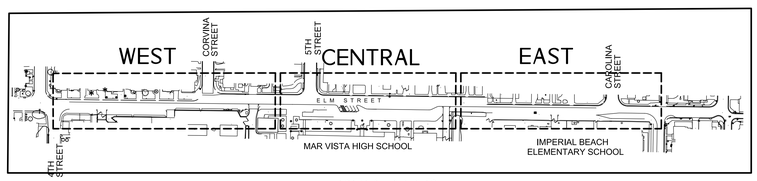CITY OF IMPERIAL BEACH, CALIFORNIA

Nolte VerticalFive • Parterre

May, 2015

(revised 6/30/16)