# CIVIC SECTION

| 3RD ST TO 4TH ST (NORTH) | | |
|---|---|---|
| EXISTING SPOTS | PROPOSED SPOTS | NET LOSS/GAIN |
| 17 | 13 | -4 |

| 4TH ST TO CALIFORNIA ST (NORTH) | | |
|---|---|---|
| EXISTING SPOTS | PROPOSED SPOTS | NET LOSS/GAIN |
| 18 | 15 | -3 |

| CALIFORNIA ST TO CONNECTICUT ST (NORTH) | | |
|---|---|---|
| EXISTING SPOTS | PROPOSED SPOTS | NET LOSS/GAIN |
| 8 | 3 | -5 |

| CONNECTICUT ST TO 9TH ST (NORTH) | | |
|---|---|---|
| EXISTING SPOTS | PROPOSED SPOTS | NET LOSS/GAIN |
| 0 | 11 | +11 |

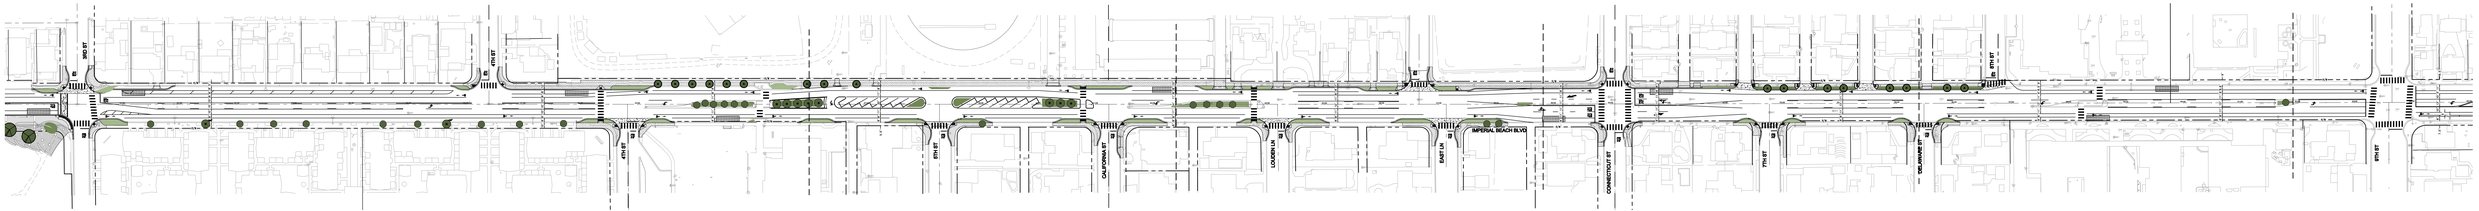


| 3RD ST TO 4TH ST (SOUTH) | | |
|---|---|---|
| EXISTING SPOTS | PROPOSED SPOTS | NET LOSS/GAIN |
| 34 | 34 | 0 |

| 4TH ST TO CALIFORNIA ST (SOUTH) | | |
|---|---|---|
| EXISTING SPOTS | PROPOSED SPOTS | NET LOSS/GAIN |
| 8 | 15 | +7 |

| CALIFORNIA ST TO CONNECTICUT ST (SOUTH) | | |
|---|---|---|
| EXISTING SPOTS | PROPOSED SPOTS | NET LOSS/GAIN |
| 9 | 8 | -1 |

| CONNECTIGUT ST TO 9TH ST (SOUTH) | | |
|---|---|---|
| EXISTING SPOTS | PROPOSED SPOTS | NET LOSS/GAIN |
| 0 | 10 | +10 |